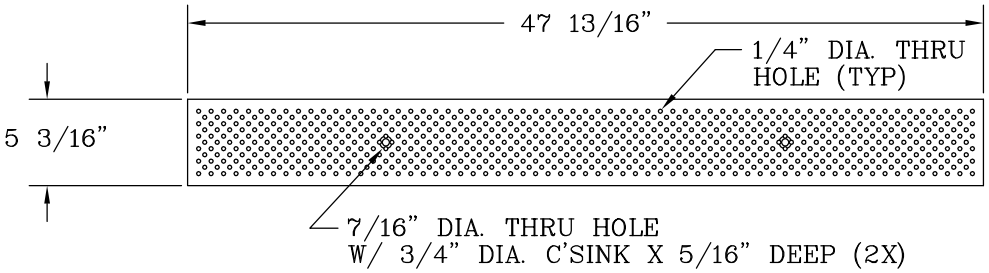


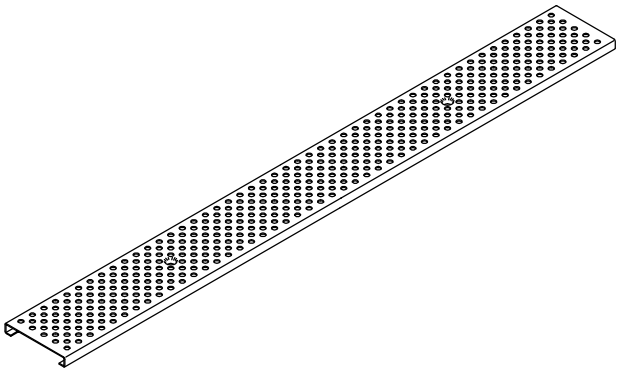

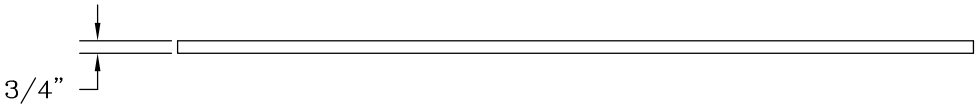


NOTES:

1. MATERIAL: 14 GAUGE GRADE 304 STAINLESS STEEL OR EQUIVALENT
2. THIS GRATE HAS 17% OPEN AREA AND 34 SQUARE INCHES OF OPEN AREA.
3. THIS GRATE IS DESIGNED FOR PEDESTRIAN APPLICATIONS.

ALL DIMENSIONS ARE IN INCHES UNLESS OTHERWISE SPECIFIED

| | BY | DATE |
|---|---|---|
| DSN | | |
| DRN | WRT | 9/29/89 |
| CHK | MEF | 10/3/89 |
| ENG | MS | 10/3/89 |
| APR | FMS | 10/3/89 |
| APR | | |

WEIGHT: 8#
SCALE: 1 1/2"=1'
SIZE: B

STRONGWELL
LENOIR CITY DIVISION
3621 INDUSTRIAL PARK DR
LENOIR CITY, TN 37771
865 986-9726

LOC: HQ S

DRAWING TITLE
POLYCAST® STAINLESS STEEL PERFORATED GRATE

REV: A 9/89

JOB NUMBER: 89234
CFN
SHEET 1 OF 1
DRAWING NUMBER: DG0657-01